PLAN Nº15

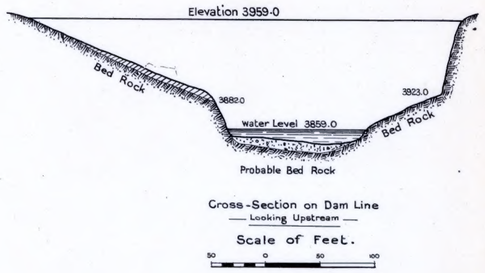

Cross-Section on Dam Line
— Looking Upstream —

Scale of Feet.

50 0 50 100

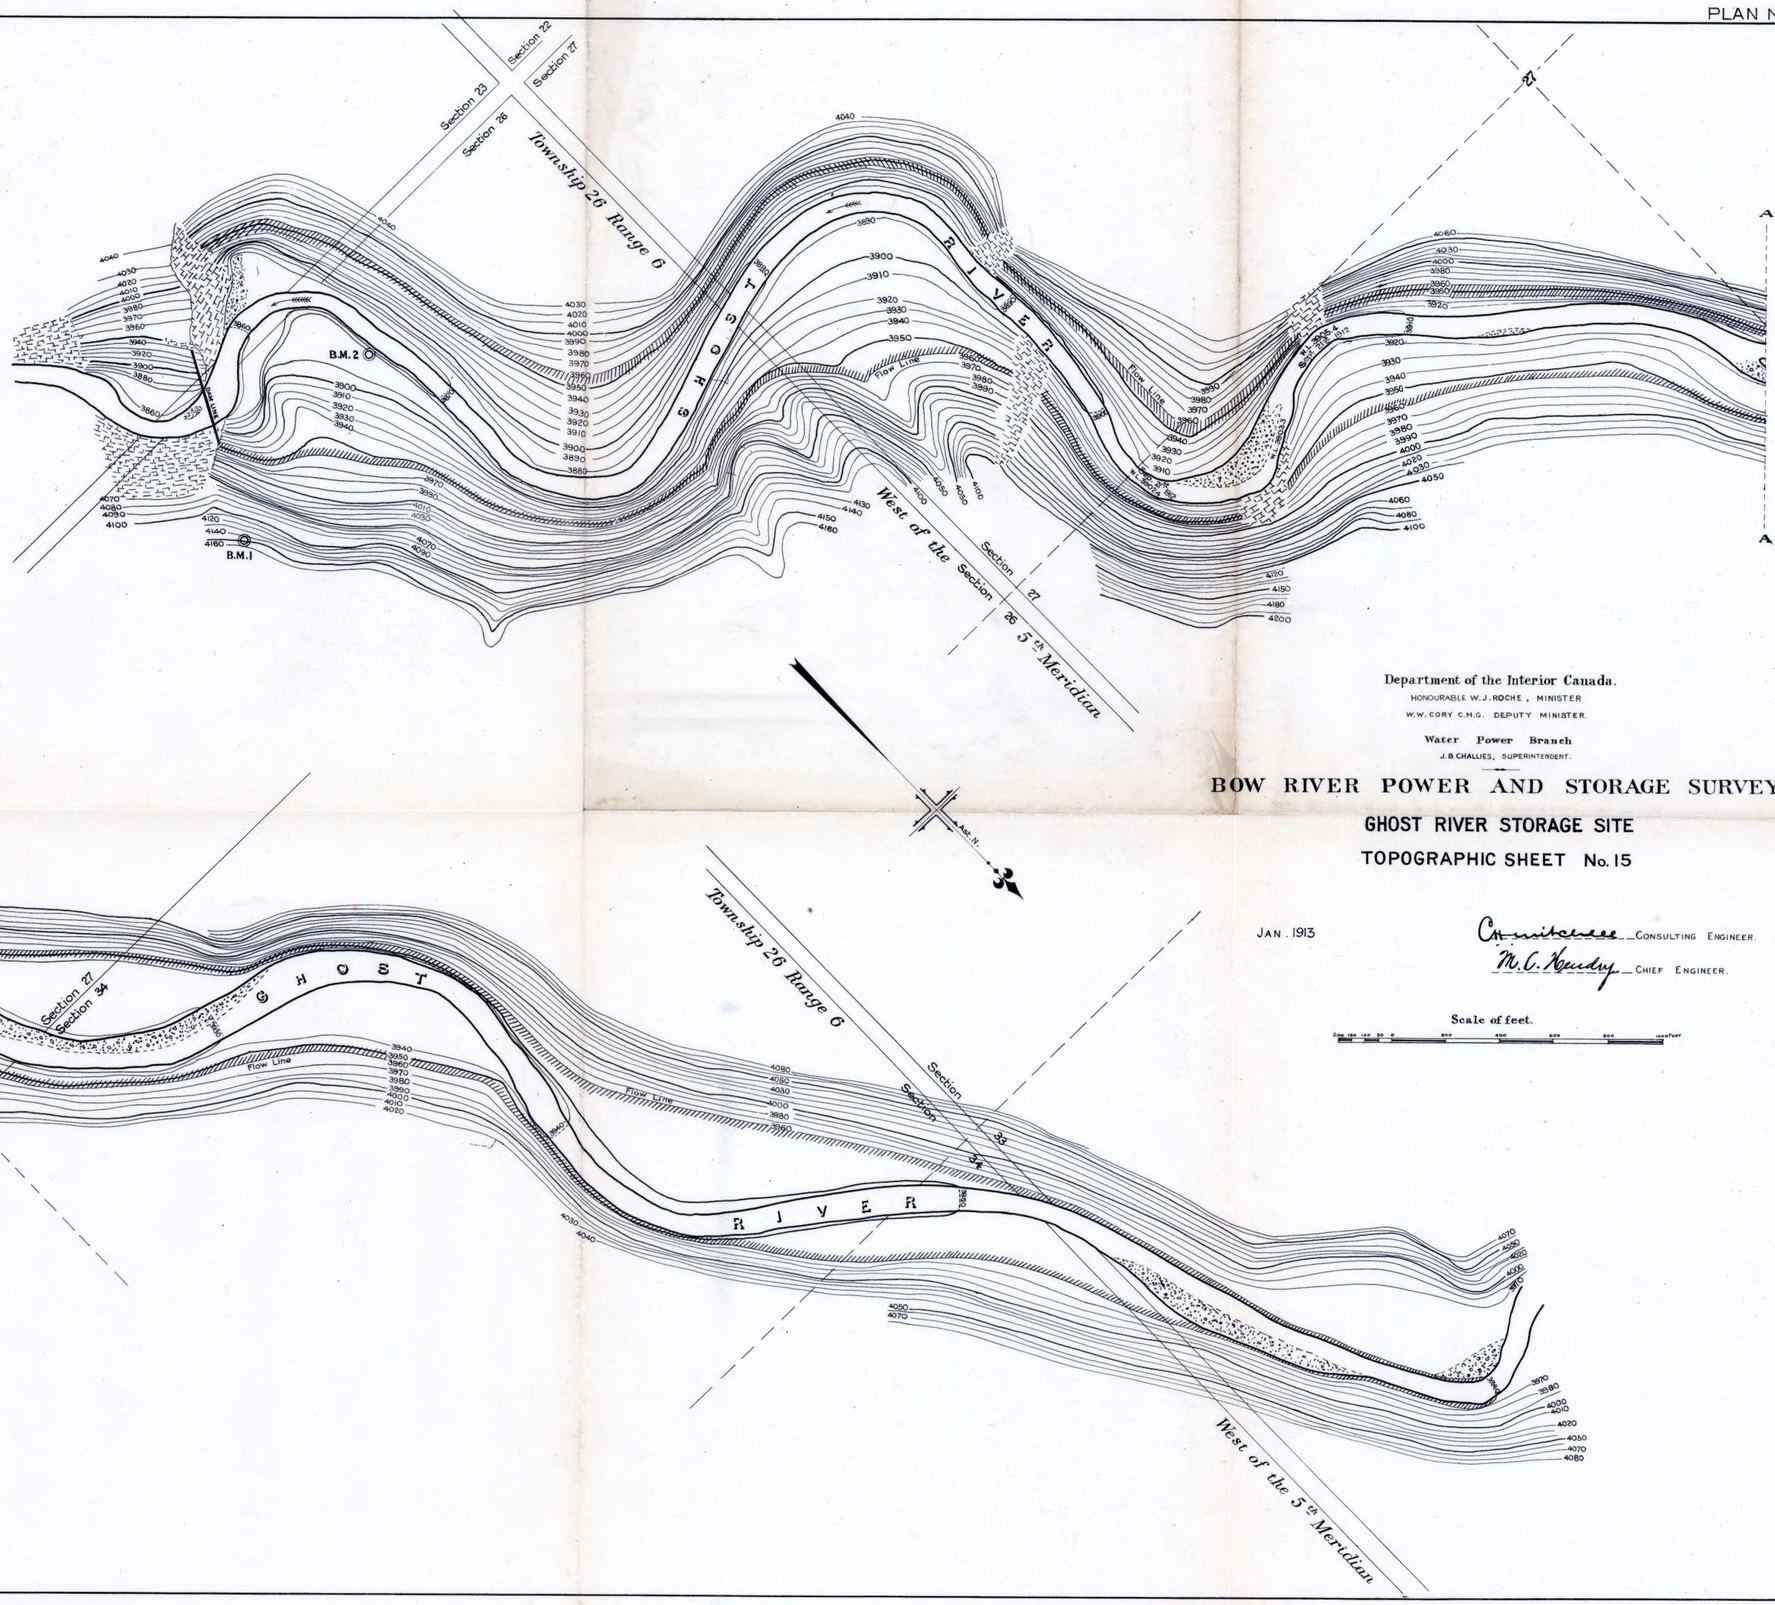

Department of the Interior Canada.

HONOURABLE W.J. ROCHE, MINISTER

W.W. CORY C.M.G. DEPUTY MINISTER.

Water Power Branch

J.B. CHALLIES, SUPERINTENDENT.

BOW RIVER POWER AND STORAGE SURVEYS

GHOST RIVER STORAGE SITE

TOPOGRAPHIC SHEET No. 15

JAN. 1913

Chas. Whitehead CONSULTING ENGINEER.

M.C. Hendry CHIEF ENGINEER.

Scale of feet.

200 100 50 0 200 400 600 800 1000 Feet

Alberta C-54 (1913) sheet 15 [Arch.]